VECTORWORKS EDUCATIONAL VERSION

Lineset Schedule

#	+Pt.	Description	Trim
31	+32'5"	CYC	deck
[illegible]	[illegible]	XXX	
[illegible]	[illegible]	XXX	
28	+29'8"	#5 ELECTRIC	???
[illegible]	[illegible]	XXX	
26	+27'4"	LEGS #4	???
25	+26'5"	BORDER #4	???
[illegible]	[illegible]	XXX	
[illegible]	[illegible]	XXX	
[illegible]	[illegible]	BLACK TRAVELER	
[illegible]	[illegible]	XXX	
20	+20'10"	#4 ELECTRIC	???
19	+20'4"	LEGS #2	deck
18	+19'5"	BORDER #2	???
[illegible]	[illegible]	Wire Sign	
[illegible]	[illegible]	XXX	
15	+16'4"	#3 ELECTRIC	???
14	+15'1"	LEGS #2	deck
13	+13'11"	BORDER #2	???
[illegible]	[illegible]	XXX	
[illegible]	[illegible]	XXX	
10	+11'0"	#2 ELECTRIC	???
9	+10'0"	LEGS #1	deck
8	+9'0"	BORDER #1	???
[illegible]	[illegible]	XXX	
[illegible]	[illegible]	XXX	
[illegible]	[illegible]	XXX	
[illegible]	[illegible]	XXX	
4	+4'9"	1 LX	???
[illegible]	[illegible]	XXX	
2	+2'5"	MAIN DRAPE	deck
1	+1'7"	TEASER	???

Notes	Show Title:	Decker Theatre
	Dates:	*Gibson Center for the Arts*
	Director:	*Washington College*
	Scenic Designer:	**Section**
	Technical Director: Larry Stahl	Scale: 1/4" = 1'0"
		29 Dec 2016 - LJE
		Plate 2 *of 2*

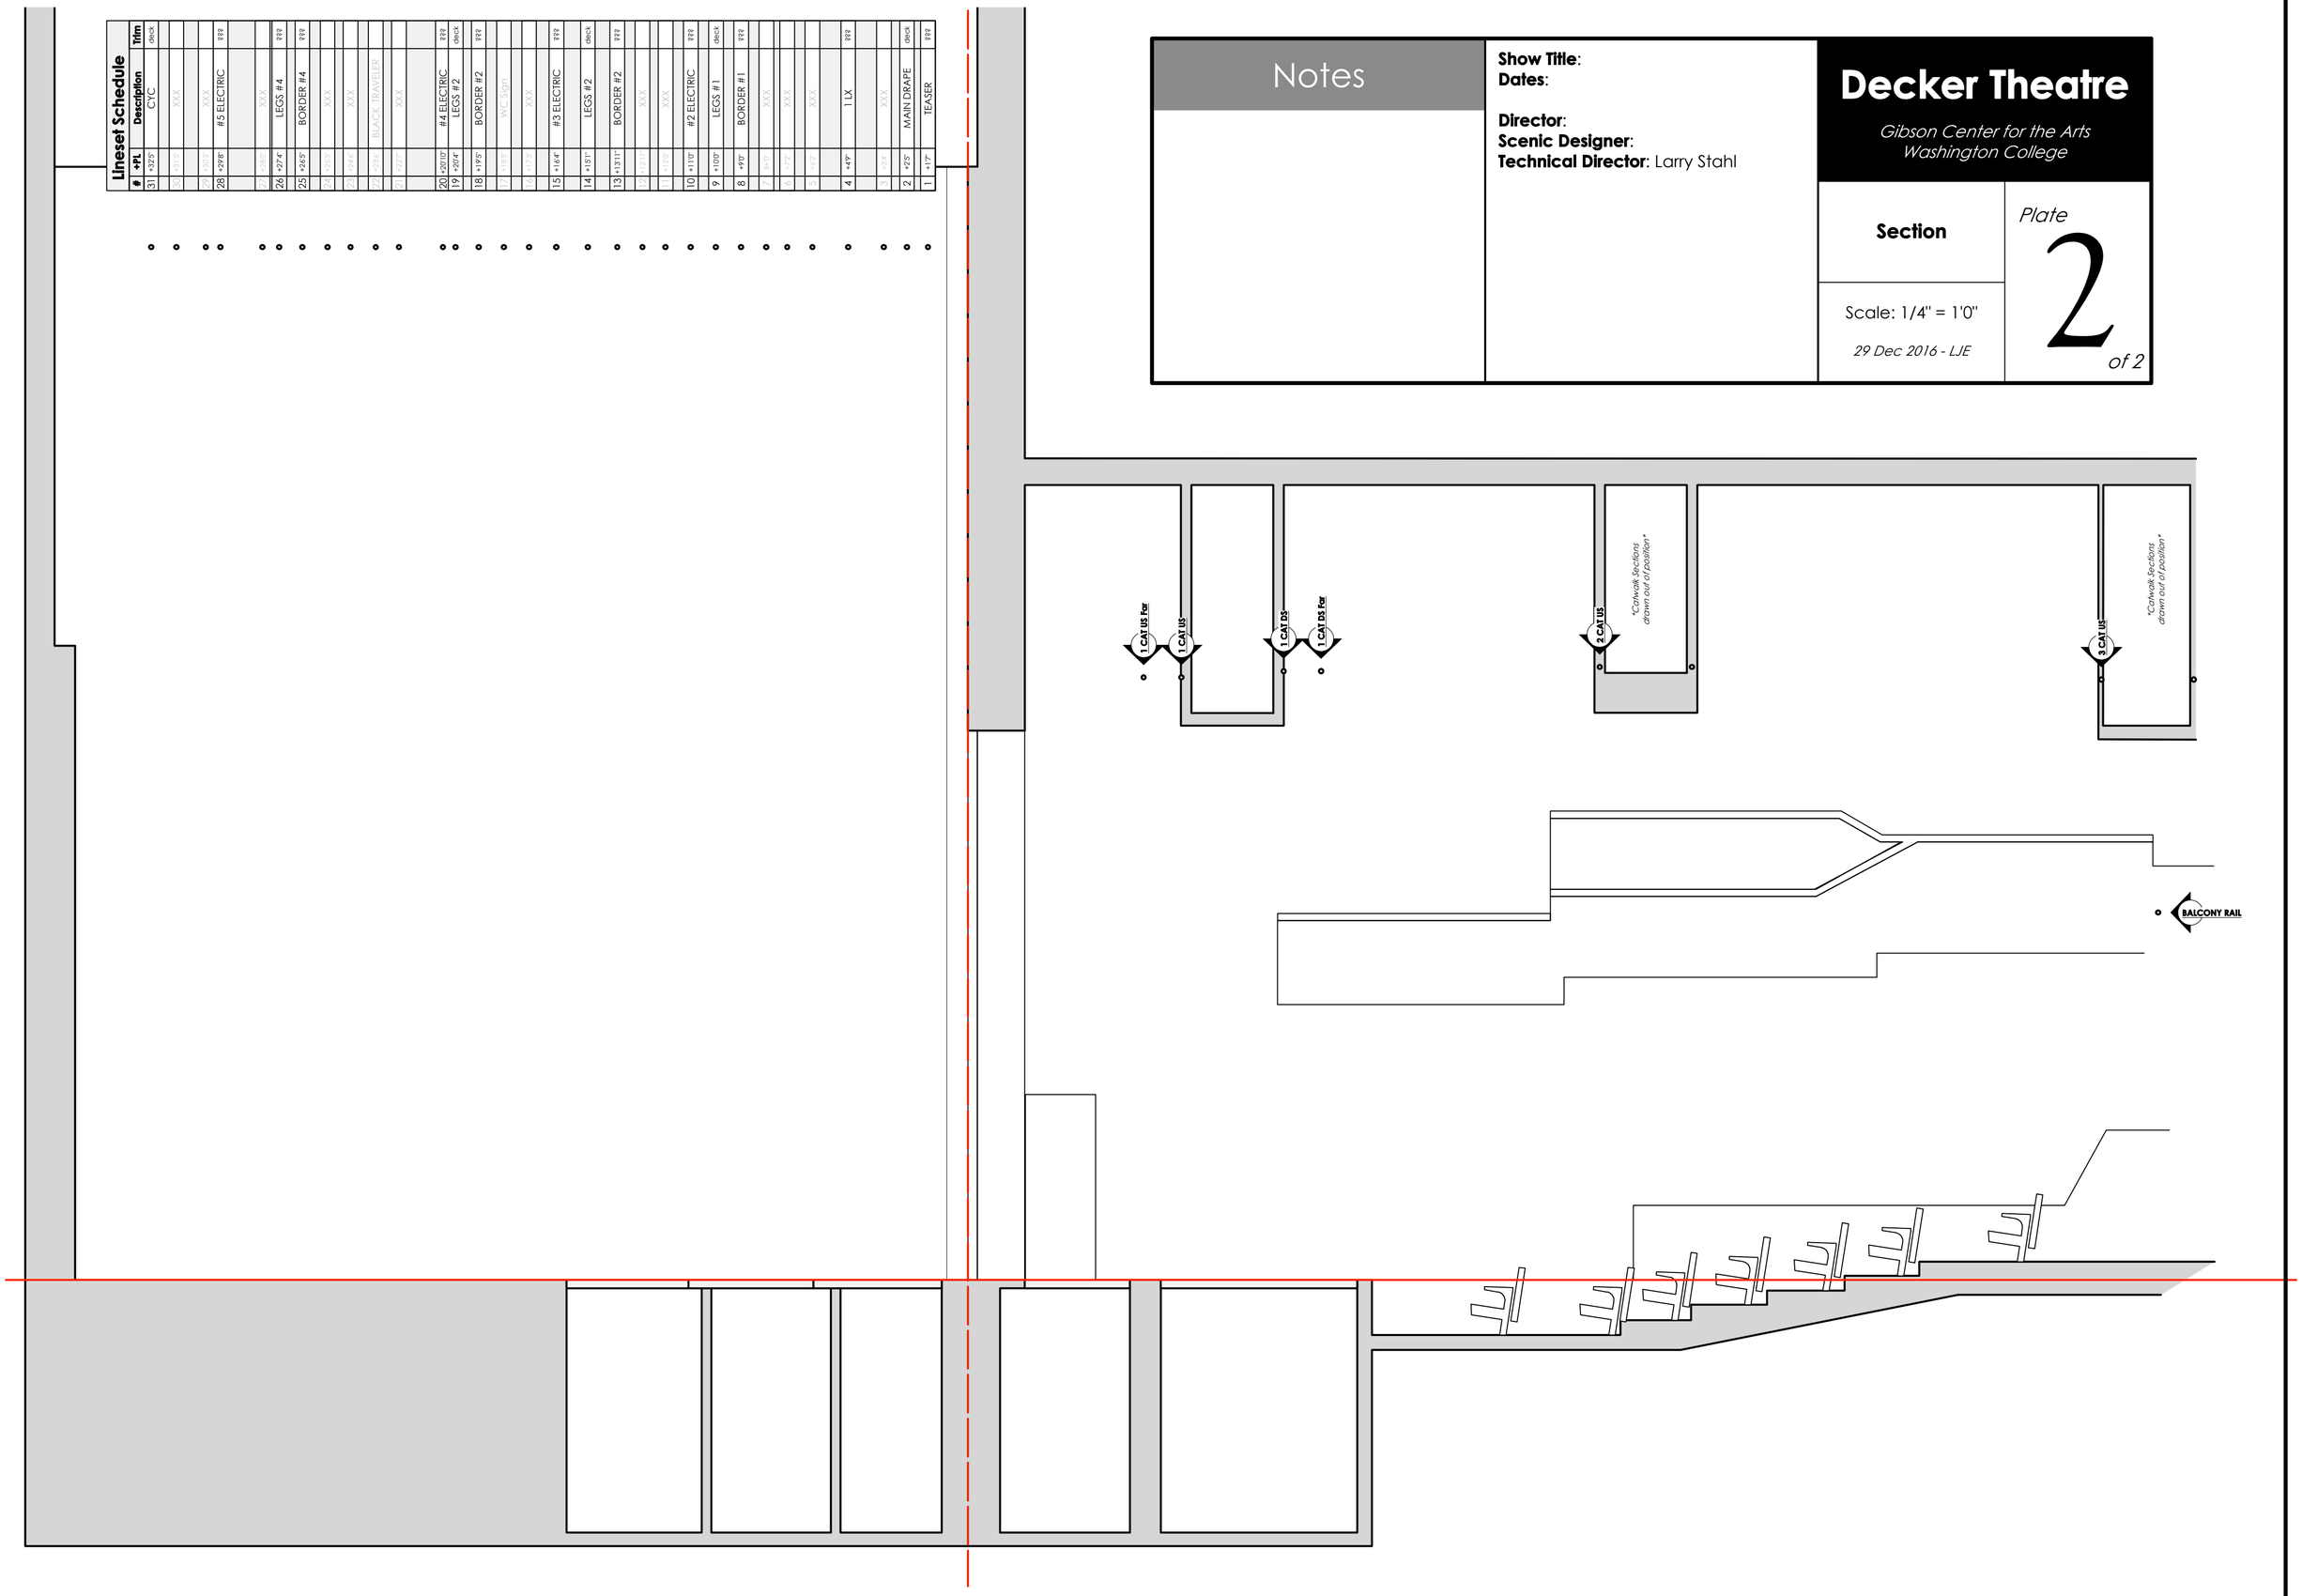

VECTORWORKS EDUCATIONAL VERSION